BMYS - Safe Harbour Project

Appendix B

Current Master Plan 2815-SK7

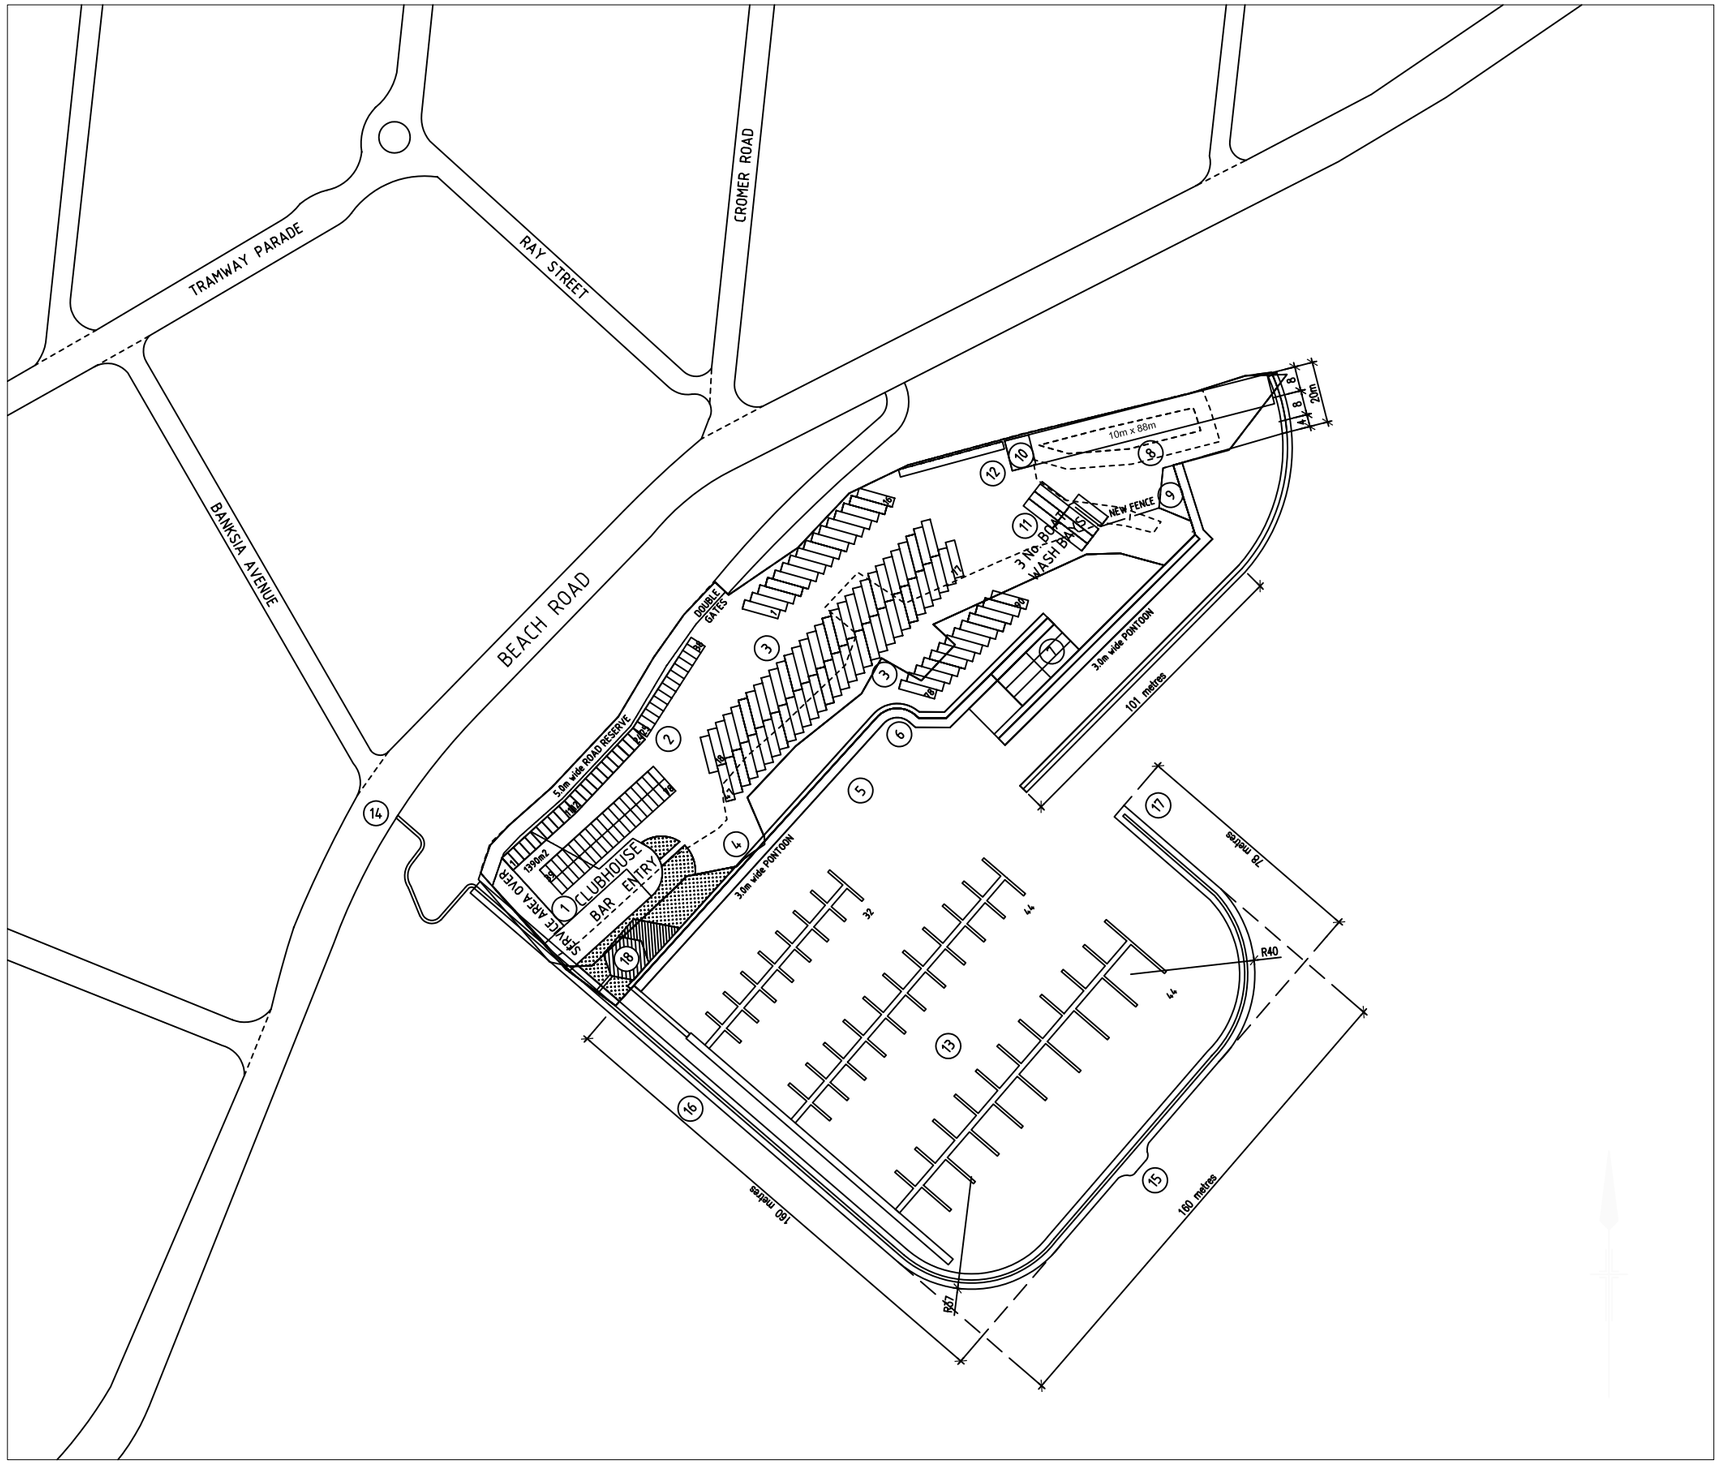

LEGEND:

1. CLUB HOUSE
2. CAR PARK - 78 No. SPACES
3. CAR AND TRAILER PARK - 90 No. SPACES
4. WATERFRONT BOARDWALK
5. FUEL SUPPLY
6. SEWERAGE PUMPOUT UNIT
7. THREE LANE BOAT RAMP
8. DRY STACK - 3 HIGH - 78 No. BOATS
9. DRY STACK LAUNCH AREA
10. DRY STACK OFFICE
11. BOAT WASH DOWN/DERIGGING AREA
12. FISH CLEANING AREA
13. MARINA - 120 No. BOATS
14. PUBLIC ACCESS TRACK
15. PUBLIC VIEWING AREA
16. MW STORMWATER DRAIN EXTENSION
17. NAVIGATION BEACONS
18. KIOSK & ALFRESCO AREA

BMYS REVISION 5.0 = 4,186.78 m2

CURRENT TOTAL AREA = 14,516.27 m2

0 10 20 30 40 50 60 70 80 90 100m

SCALE 1:1000 AT ORIGINAL SIZE

CONTRACTOR SHOULD VERIFY ALL DIMENSIONS ON SITE BEFORE COMMENCING WORK, IF A DISCREPANCY IS FOUND BETWEEN FIGURED DIMENSIONS AND SCALED DIMENSIONS, IT SHOULD BE CHECKED WITH THE PRINCIPAL CONSULTANT.

Plot date: 8TH DECEMBER 2008

AMENDMENT	DATE	REV

AMENDMENT	DATE	REV

ARCHITECTS DETAILS:

rm+a ARCHITECTS

Richard Mabin & Associates P/L

A.B.N. 39 005 953 435

Level 4, 66 Albert Road South Melbourne Vic. 3205

Telephone: (03) 9699 5055

Fax: (03) 9699 5088

Email: mabin@mabin.com.au

Quality Endorsed Company

MEMBER THE ROYAL AUSTRALIAN INSTITUTE OF ARCHITECTS

LeisureCorp

CLIENT:
BEAUMARIS MOTOR YACHT SQUADRON

PROJECT:
BMYS REDEVELOPMENT
AT:- BEACH ROAD, BEAUMARIS. VICTORIA.

DRAWING TITLE:
PROPOSED CONCEPT PLAN

XREF:	DRAWN BY: PW	
SCALE: 1:1000	DRAWING No: SK7	REV No: -
PROJECT No: 2815		